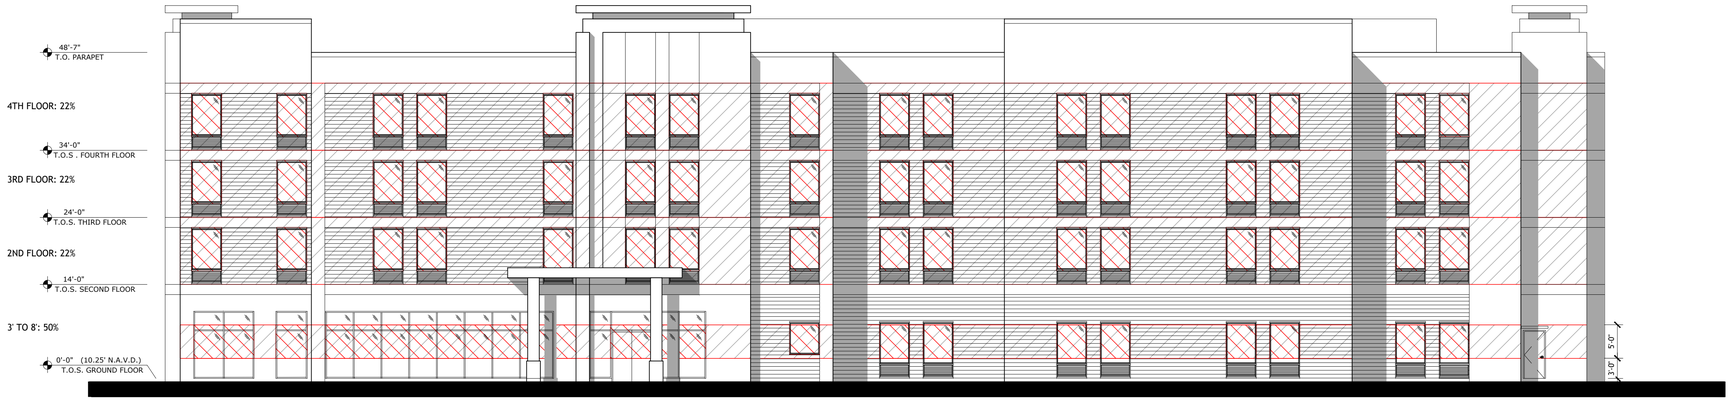

1 A22

EAST ELEVATION

HOTEL CONCEPT

	REQUIRED	PROVIDED	MEETS ULDC 407.68?
GROUND LEVEL GLAZING	50%	50%	YES
UPPER LEVEL GLAZING	20%	22%	YES

SCALE 3/32"=1'-0"

0 4' 8' 16' 32'

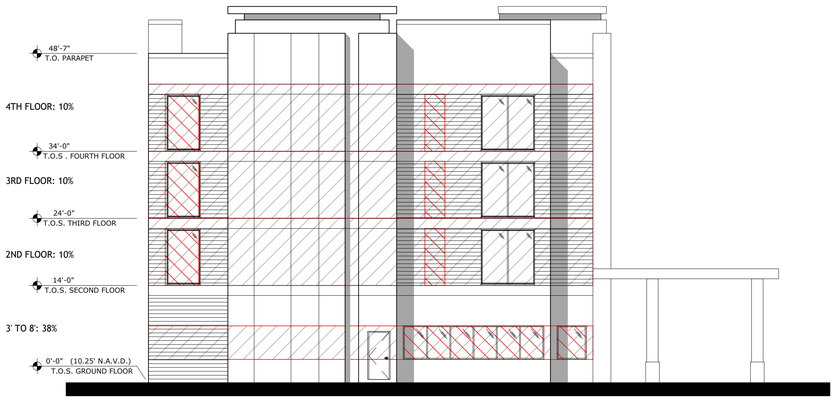

2 A22

SOUTH ELEVATION

HOTEL CONCEPT

	REQUIRED	PROVIDED	MEETS ULDC 407.68?
GROUND LEVEL GLAZING	30%	38%	YES
UPPER LEVEL GLAZING	10%	10%	YES

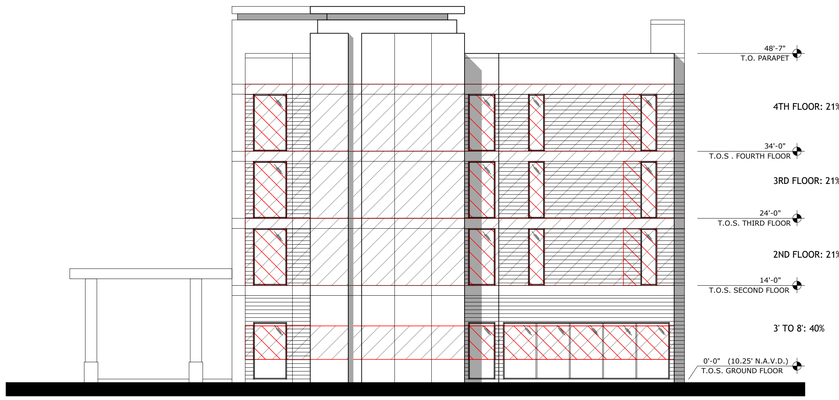

3 A22

NORTH ELEVATION

HOTEL CONCEPT

	REQUIRED	PROVIDED	MEETS ULDC 407.68?
GROUND LEVEL GLAZING	50%	51%	YES
UPPER LEVEL GLAZING	20%	21%	YES

4 A22

WEST ELEVATION

HOTEL CONCEPT

	REQUIRED	PROVIDED	MEETS ULDC 407.68?
GROUND LEVEL GLAZING	30%	31%	YES
UPPER LEVEL GLAZING	10%	26%	YES

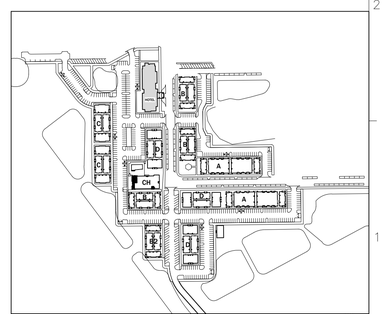

ARC4 DESIGN
ARCHITECTURE
PLANNING
INTERIORS
2060 NW BOCA RATON BLVD.
SUITE 2
BOCA RATON, FL 33431
TEL: 561-392-3848
WWW.ARC4.DESIGN.COM

DOCUMENTS PROVIDED AS INSTRUMENTS OF SERVICE AND ALL DESIGN INFORMATION SHOWN HEREON ARE PROVIDED IN CONFIDENCE AND REMAIN THE COPYRIGHTED PROPERTY OF ARC4 DESIGN AND THE ARCHITECT. THE USE OF THIS DESIGN AND ANY AND ALL INFORMATION PROVIDED ON THESE DOCUMENTS FOR OTHER THAN THE SPECIFIC PROJECT NAMED HEREON IS STRICTLY PROHIBITED WITHOUT THE EXPRESS WRITTEN CONSENT OF ARC4 DESIGN. UNAUTHORIZED ALTERATION OR ADDITION TO THIS DRAWING IS A VIOLATION OF STATE EDUCATION LAW. ONLY COPIES MADE FROM THE ORIGINAL OF THIS DRAWING AND BEARING AN ORIGINAL INKED OR EMBOSSED SEAL AND SIGNATURE OF THE ARCHITECT SHALL BE CONSIDERED VALID COPIES.

SPRINGHILLS -TOD
SE QUAD PHASE 1
ALACHUA COUNTY, FLORIDA

#	REVISIONS	BY

DRAWN BY: DR | CHECKED BY: NL

HOTEL ELEVATIONS

SHEET
A22

JOB NO. 2022-02 | DATE: 09-25-23

COPYRIGHT ©2023 ARC4 DESIGN, ALL RIGHTS RESERVED