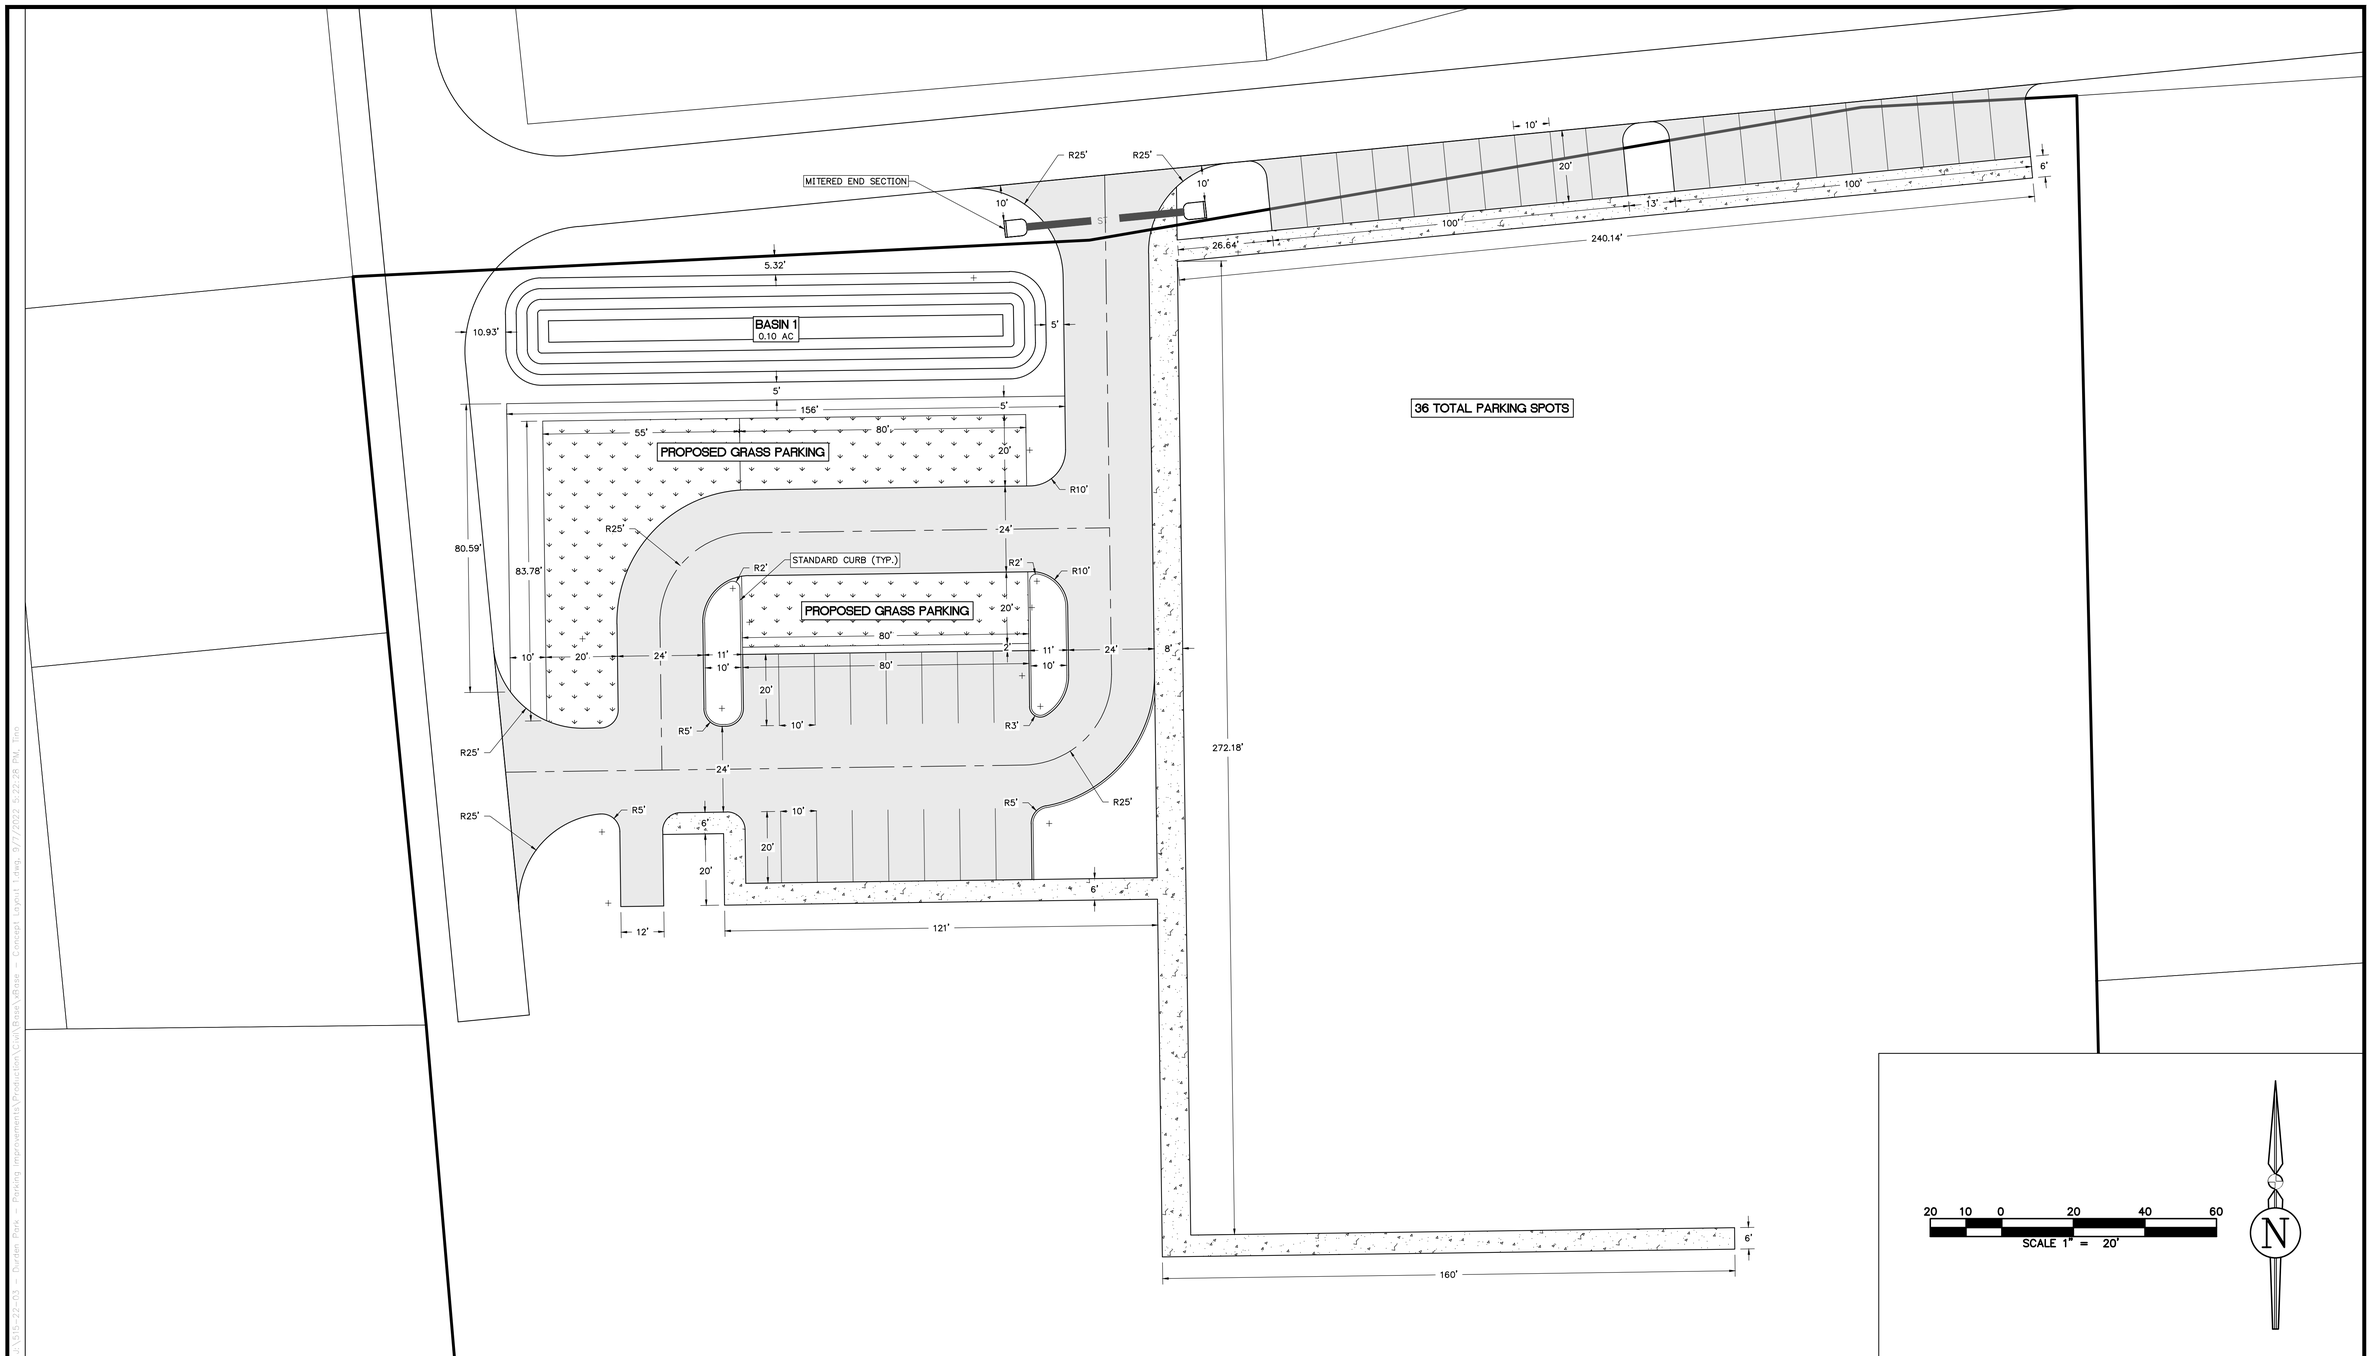


**REVISIONS**

| NO. | DATE | DESCRIPTION | DRWN | APPR |
|---|---|---|---|---|
| | | | | |

ENGINEER OF RECORD: **CHRISTOPHER A. POTTS, P.E.**
**FLORIDA LICENSE NO. 73842**

**PRELIMINARY**
**NOT FOR CONSTRUCTION**

THIS DOCUMENT IS ISSUED FOR THE PURPOSE OF REVIEW ONLY AND IS NOT INTENDED FOR FINAL PERMITTING, BIDDING, OR CONSTRUCTION PURPOSES.

JBPro
CIVIL ENGINEERING | LAND PLANNING
SURVEYING | CONSTRUCTION SERVICES


3530 NW 43rd Street | Gainesville, Florida 32606
4420 US-1 S, Suite 1 | St. Augustine, Florida 32086

Gainesville: (352) 375-8999 | St. Augustine: (904) 789-8999
Toll Free: (844) Go-JBPro | E-mail: contact@jbpro.com


SHEET TITLE: CONCEPT LAYOUT #1

CLIENT: CITY OF NEWBERRY
NEWBERRY, FLORIDA

PROJECT: DURDEN PARK - PARKING IMPROVEMENTS

DATE: **SEPTEMBER 2022**

PROJECT NO: **515-22-03**

SHEET NO: **CL-1**