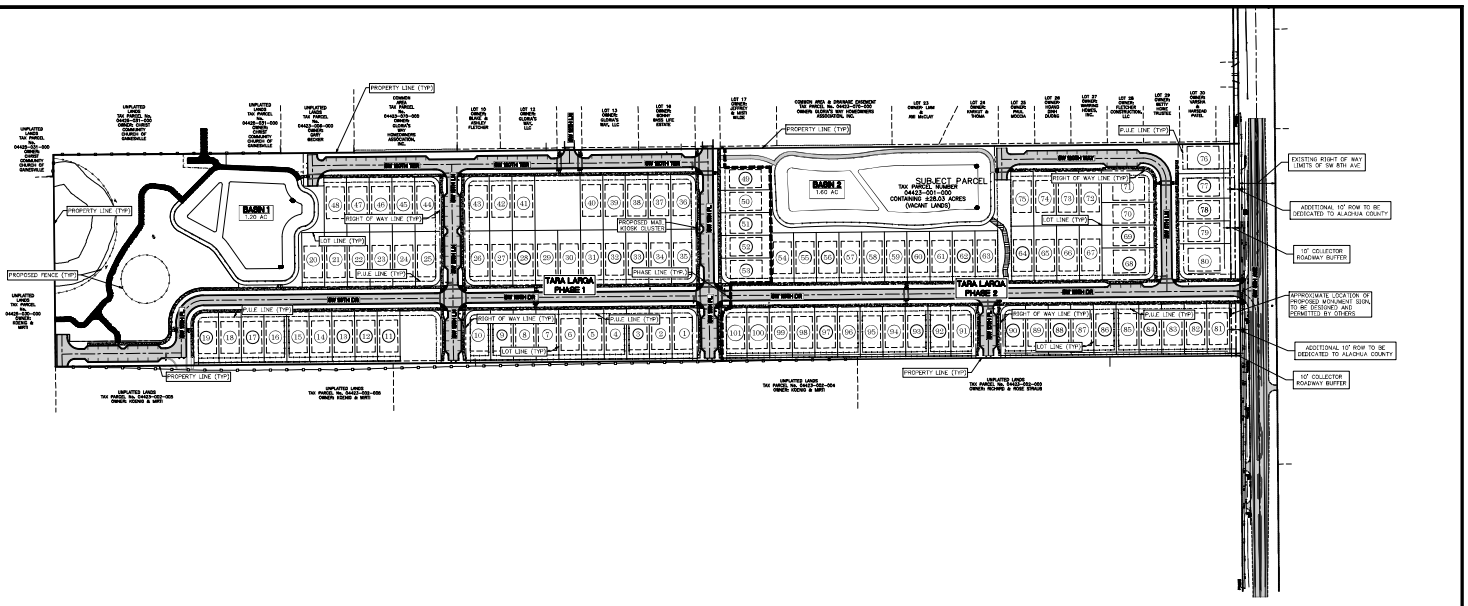

N

100 50 0 100 200 300

SCALE 1" = 100'

REVISIONS

NO.	DATE	DESCRIPTION	DRWN	APPR

ENGINEER OF RECORD: KYLE P. WILLIAMS, P.E. FLORIDA LICENSE NO. 83446

THIS ITEM HAS BEEN ELECTRONICALLY SIGNED AND SEALED BY KYLE P. WILLIAMS, PE ON THE DATE ADJACENT TO THE SEAL.

PRINTED COPIES OF THIS DOCUMENT ARE NOT CONSIDERED SIGNED AND SEALED AND THE SIGNATURE MUST BE VERIFIED ON ANY ELECTRONIC COPIES.

KYLE P. WILLIAMS, P.E. No. 83446 02/29/2024 STATE OF FLORIDA

JBPro
CIVIL ENGINEERING | LAND PLANNING
SURVEYING | CONSTRUCTION SERVICES

3530 NW 43rd Street | Gainesville, Florida 32606
4420 US-1 S, Suite 1 | St. Augustine, Florida 32086
Gainesville: (352) 378-5919 | St. Augustine: (904) 799-5959
Toll Free: (844) Go-JBPro | E-mail: contact@jbpro.com

SHEET TITLE: MASTER DEVELOPMENT PLAN

DATE: FEBRUARY 2024

PROJECT NO: 398-22-01

CLIENT: TARA LARGA, LLC
GAINESVILLE, FLORIDA

PROJECT: TARA LARGA
PHASES 1 & 2

SHEET NO: C2.00