PLOTTED: Wednesday, September 7, 2022

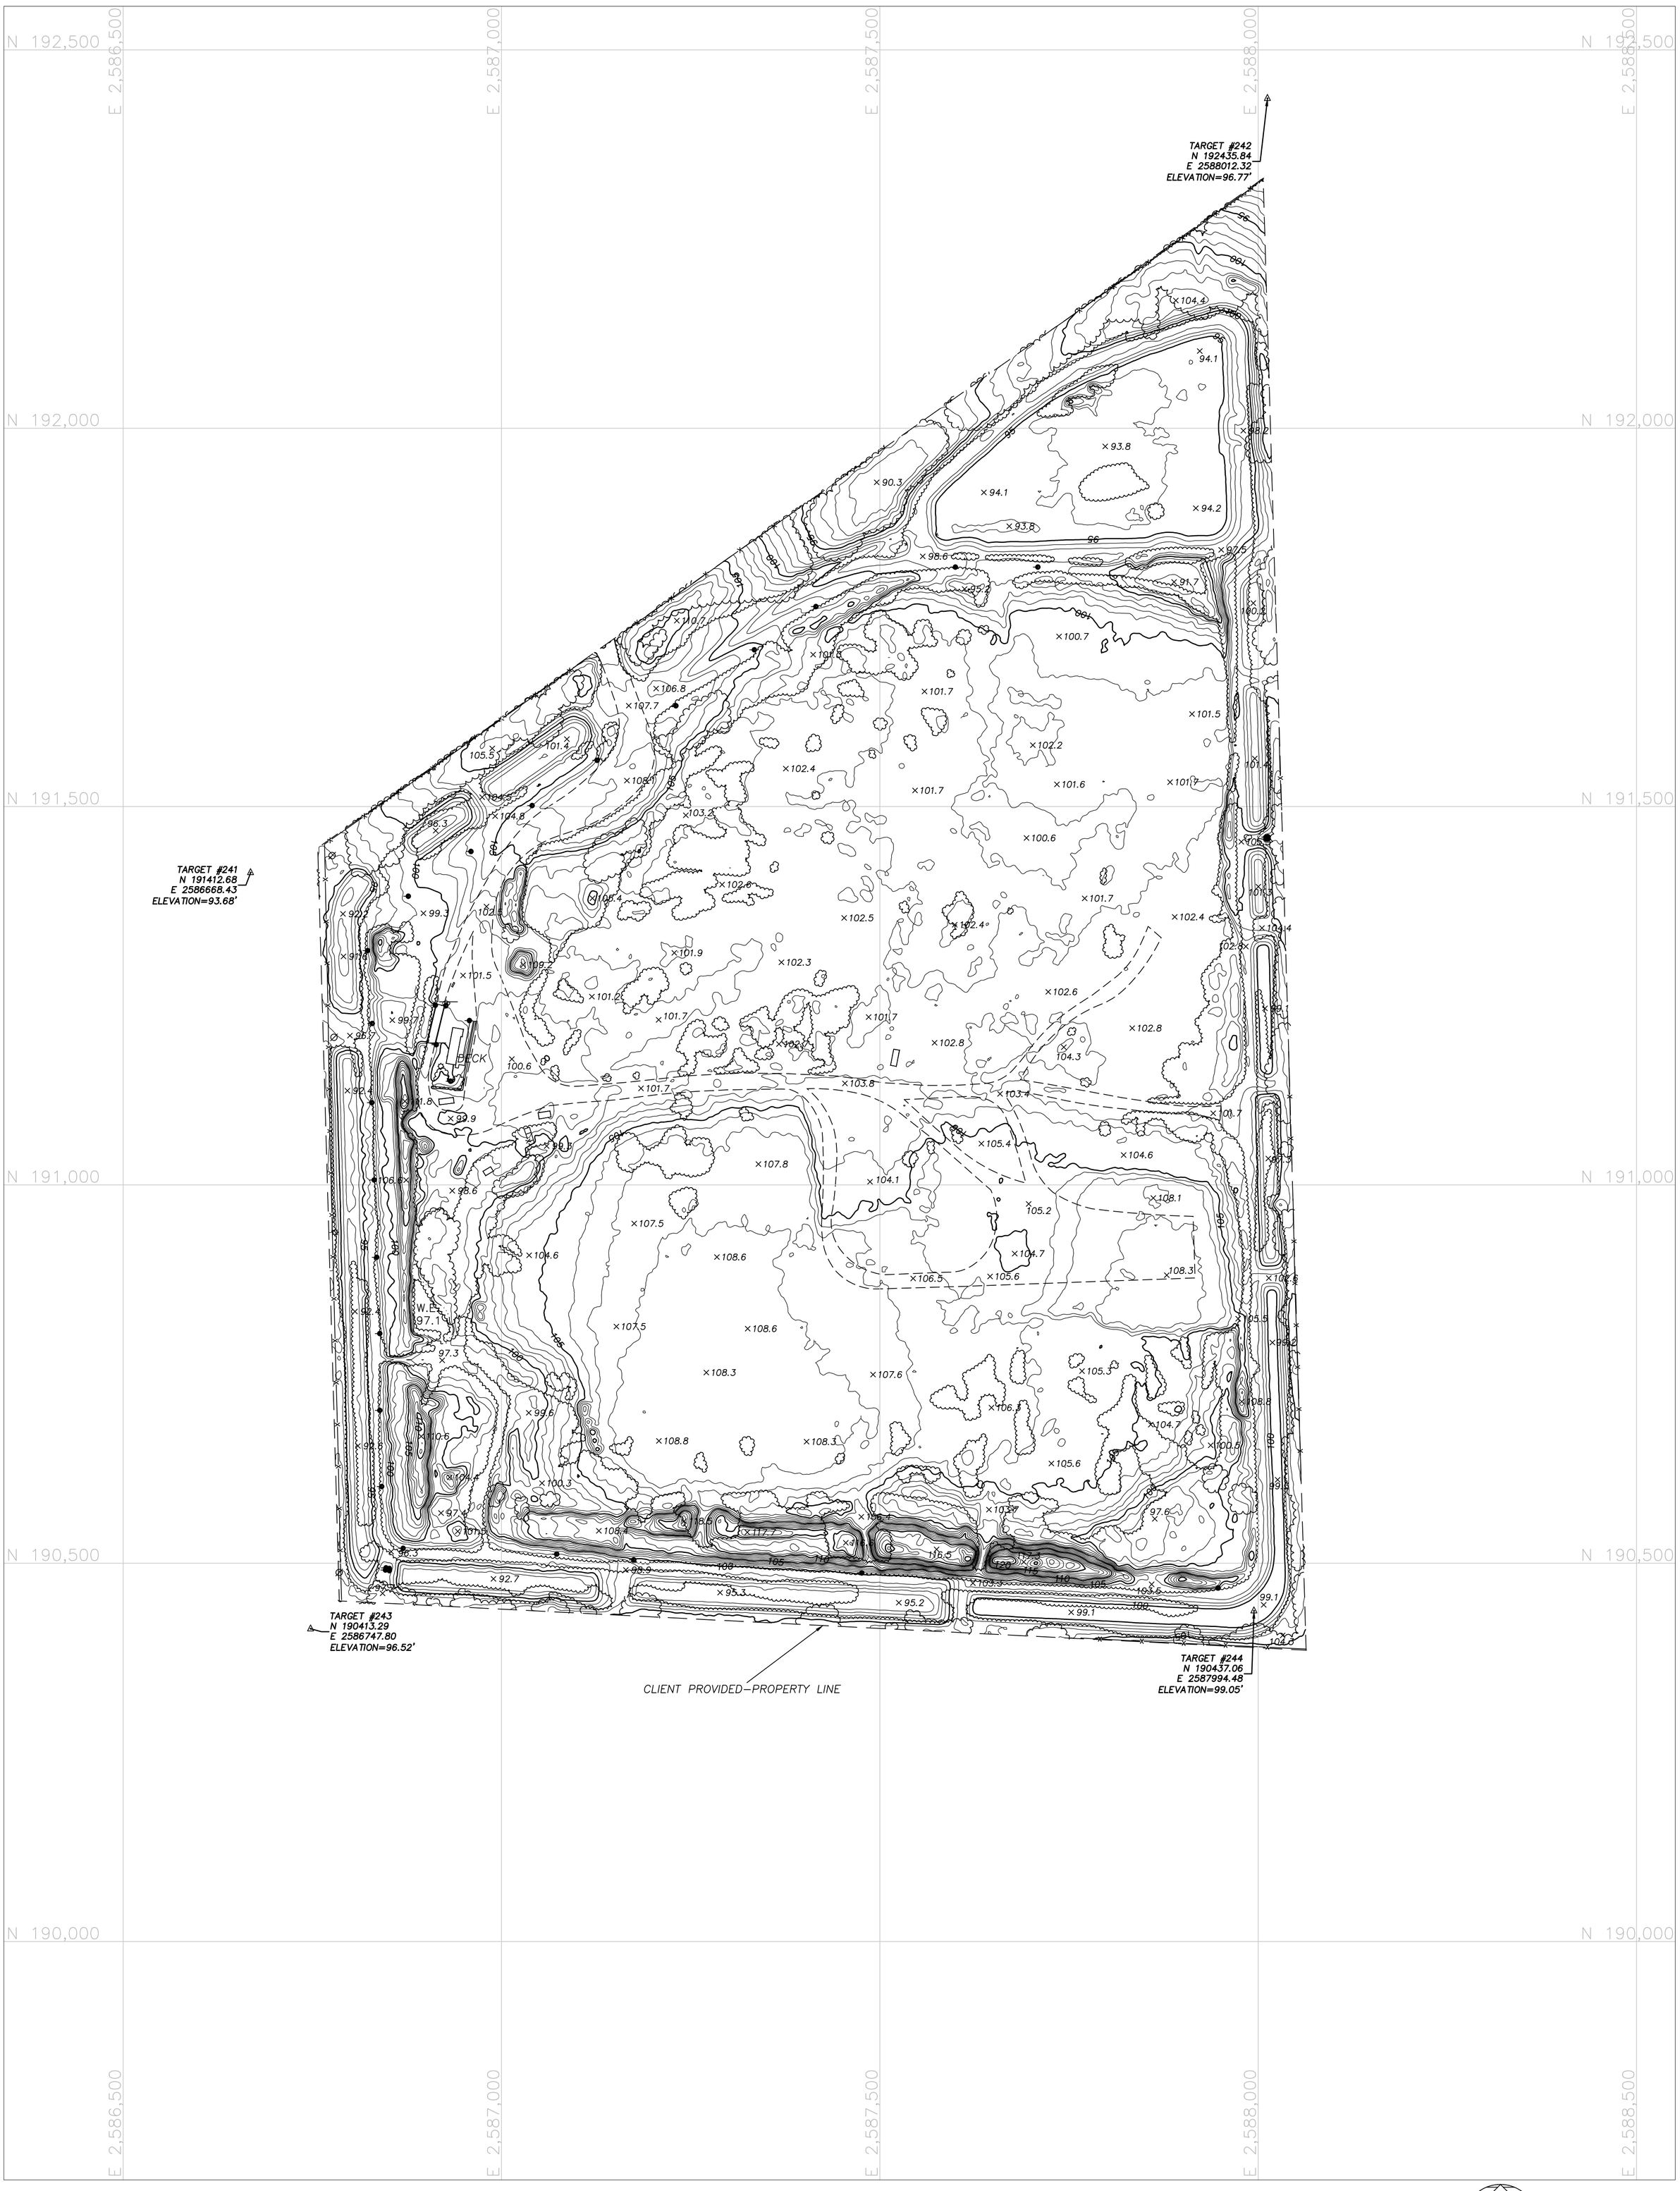

SURVEYOR's NOTES:

1. North, the grid, and the coordinates shown hereon are referenced to the North Zone of the Florida State Plane Coordinate System, NAD 83, 2011 adjustment.
2. Elevations are to North American Vertical Datum of 1988.
3. This topographic survey was prepared by photogrammetric and LiDAR methods. See the attached report for map accuracy and surveyor's signature and seal.
4. Flight Date: 8/23/22
5. The boundary and property lines shown on this map were provided by EDA Consultants and no responsibility can be assumed by Pickett and Associates for their accuracy or completeness.

LEGEND:

SYMBOLS AND INFORMATIVE LABELS NOT TO SCALE

- CONTROL POINT
- PT# TARGET NUMBER
- N NORTHING
- E EASTING
- EL ELEVATION
- UTILITY POLE
- LIGHT POLE
- TRAFFIC LIGHT
- SIGN
- POST
- FLAG POLE
- MAILBOX
- GUY ANCHOR
- UNKNOWN VALVE
- ELECTRIC RISER
- MISCELLANEOUS
- CULVERT
- SWAMP/MARSH
- MANHOLE
- FIRE HYDRANT
- TREE
- PALM TREE
- BUSH
- × 120.1 SPOT ELEVATION
- CATCH BASIN

GOLF FEATURES

- T TEE
- G GREEN
- S SAND TRAP
- F FAIRWAY
- D DRIVING RANGE
- PG PRACTICE GREEN

THESE FEATURES ARE TO SCALE

- BACK OF CURB LINE
- ASPHALT
- CONCRETE
- DIRT DRIVE/ROAD
- FENCE
- GUARDRAIL
- WALL (CENTERLINE)
- VEGETATION LINE (0.5 LTSCALE)
- HEDGE/BRUSHLINE (LTSCALE .3)
- ABOVE GROUND PIPE
- RAILROAD RAIL
- SHORELINE
- SWAMPLINE
- MISCELLANEOUS
- OVERHEAD WIRE
- TOP OF BANK
- TOE OF SLOPE
- BREAKLINE
- BUILDING
- CONTOUR MAJOR
- CONTOUR MINOR
- CONTOUR OBSCURED
- UNDERGROUND DRAINAGE

NORTH

GRAPHIC & INTENDED DISPLAY SCALE

100 0 50 100 200 400

(IN FEET)
1 inch = 100 feet.

TOPOGRAPHIC SURVEY

ARCHER ROAD LANDFILL
LOCATED IN SECTIONS 19,30
TOWNSHIP 11 SOUTH, RANGE 18 EAST
PREPARED FOR: EDA CONSULTANTS, INC

PROJECT No. 22–000–1398
DRAWING No. LD 7443
No. 1 OF 1

PICKETT® SURVEYING • ENGINEERING
PICKETT AND ASSOCIATES, LLC
3710 AIRPORT COMMERCE DR
SUITE 10
LAKELAND, FLORIDA 33811
PHONE: (863)–533–9095
FAX: (863)–534–1464
LICENSED BUSINESS No. LB364

HORIZ. SCALE: 1"=100'	EDITED BY:	DRAWN BY:	CHECKED BY:	DWG NAME:
CONTOUR INTERVAL: 1'	AC	AC&PL	JY	22–000–1398.DWG

THIS MAP AND ATTACHED REPORT ARE NOT FULL AND COMPLETE WITHOUT THE OTHER AND ARE NOT VALID WITHOUT THE SIGNATURE AND THE ORIGINAL RAISED SEAL OF A FLORIDA LICENSED SURVEYOR AND MAPPER

No.	DATE	APPROVED	REVISION
O.R.	9/8/22	TJY	FIRST ISSUE